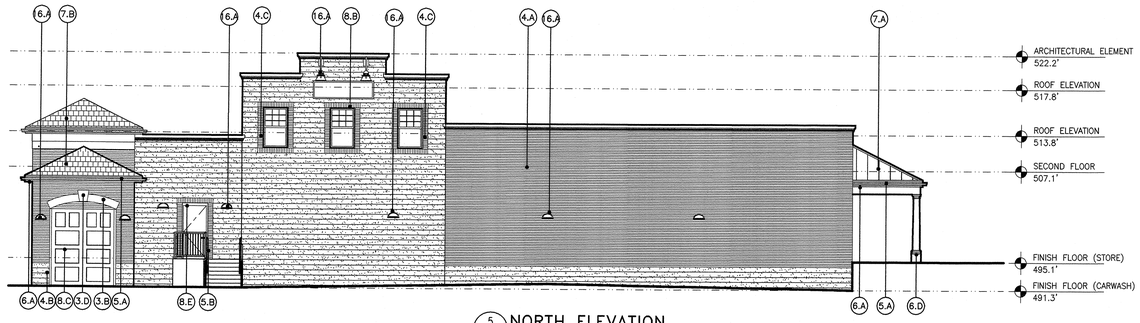

5 A3.01 NORTH ELEVATION
SCALE: 1/8"=1'-0"

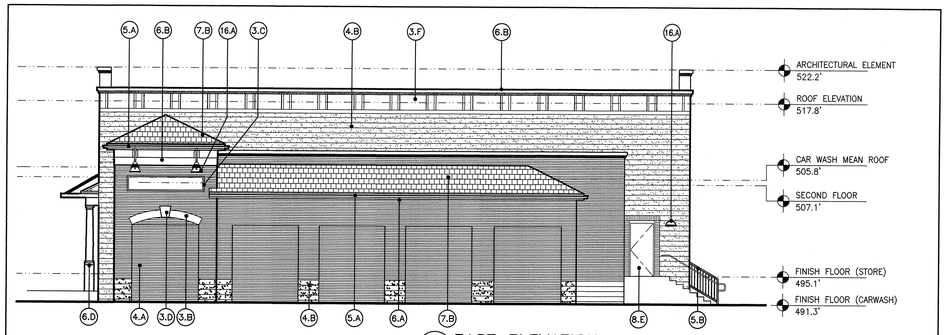

4 A3.01 EAST ELEVATION
SCALE: 1/8"=1'-0"

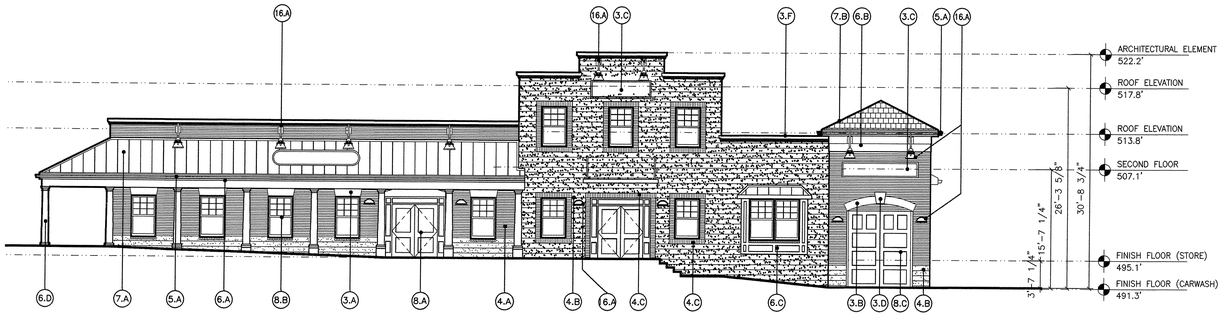

3 A3.01 SOUTH ELEVATION
SCALE: 1/8"=1'-0"

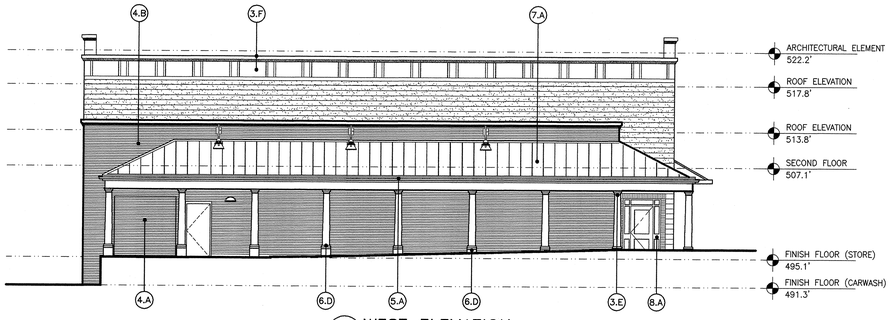

2 A3.01 WEST ELEVATION
SCALE: 1/8"=1'-0"

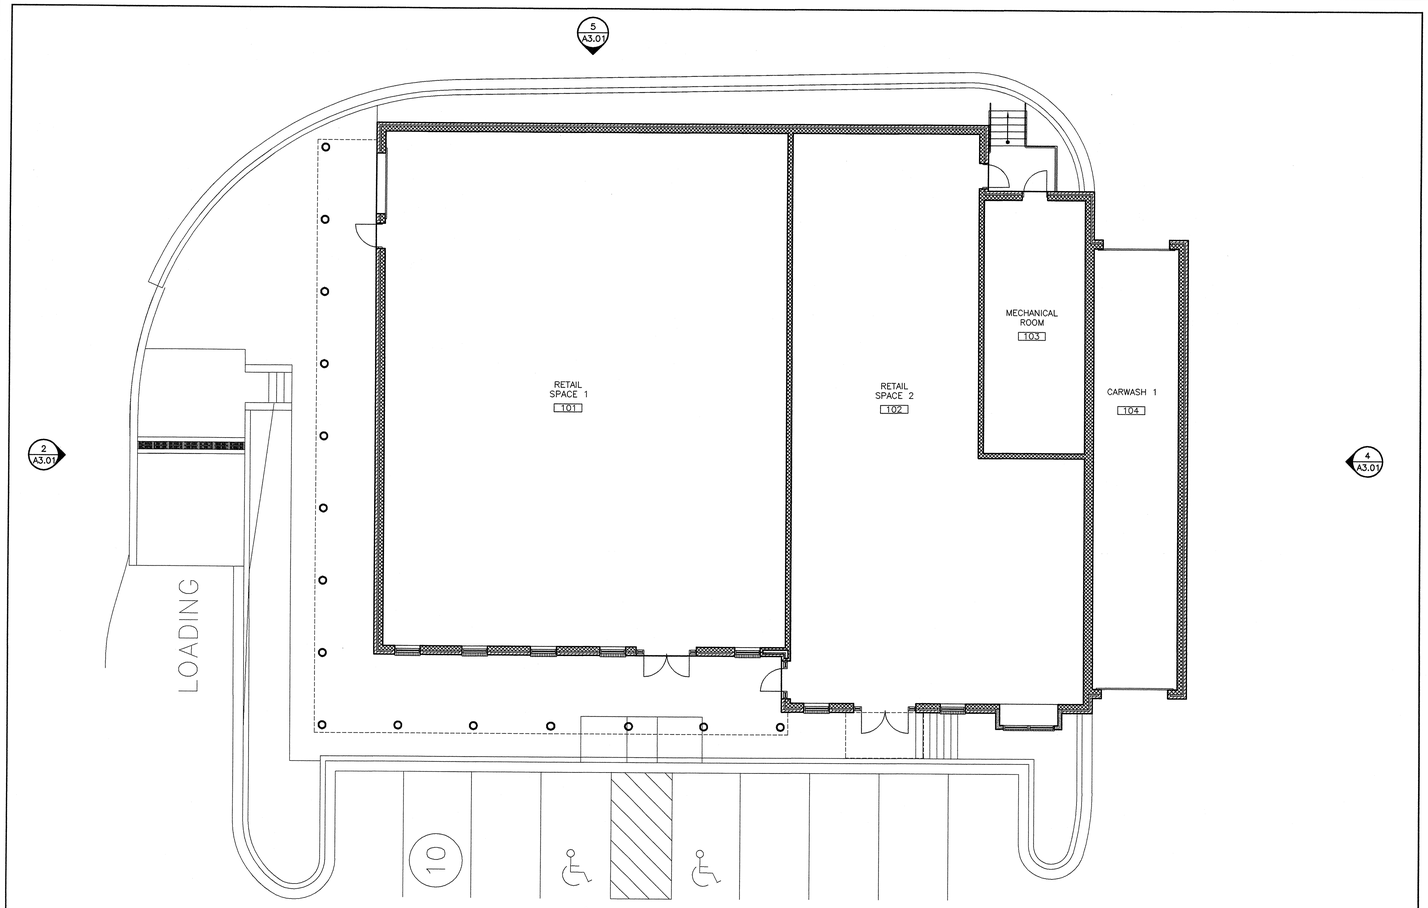

1 A3.01 FLOOR PLAN
SCALE: 1/8"=1'-0"

MATERIALS LEGEND:

DIVISION 3 – CONCRETE

- 3.A PRE-CAST 12" JACK-ARCH
- 3.B PRE-CAST 12" ARCH
- 3.C PRE-CAST SIGNAGE BOARD
- 3.D PRE-CAST KEYSTONE
- 3.E PRE-CAST ARCHED TRANSOM
- 3.F PRE-CAST COPING STONE/CORNICE

DIVISION 4 – MASONRY

- 4.A FACE BRICK TYPE 1 (RUNNING BOND)
- 4.B FACE BRICK TYPE 2 (STONE VENEER)
- 4.C FACE BRICK TYPE 3 (BRICK SILL COURSE)

DIVISION 5 – METALS

- 5.A ALUMINUM GUTTER AND DOWNSPOUT SYSTEM
- 5.B PAINTED METAL GUARDRAIL AND HANDRAIL SYSTEM

DIVISION 6 – WOOD

- 6.A 6" VINYL SIMULATED WOOD TRIM FASCIA
- 6.B SIMULATED WOOD TRIM PRODUCT
- 6.C SIMULATED WOOD TRIM BOX-BAY WINDOW SYSTEM
- 6.D SIMULATED WOOD COLUMN COVER

DIVISION 7 – THERMAL & MOISTURE PROTECTION

- 7.A STANDING SEAM METAL ROOF SYSTEM, ON 3/4" EXTERIOR GRADE PLYWOOD SHEATHING, ON WOOD TRUSSES @ 24" O.C.
- 7.B ASPHALT SHINGLE ROOFING SYSTEM, ON 3/4" EXTERIOR GRADE PLYWOOD SHEATHING, ON WOOD TRUSSES @ 24" O.C.

DIVISION 8 – DOORS AND WINDOWS

- 8.A ALUMINUM STOREFRONT SYSTEM
- 8.B ALUMINUM DOUBLE HUNG WINDOW SYSTEM
- 8.C ROLLING OVERHEAD DOOR & FRAME SYSTEM
- 8.D COILING OVERHEAD DOOR & FRAME SYSTEM
- 8.E HOLLOW METAL DOOR & FRAME SYSTEM

DIVISION 16 – ELECTRICAL

- 6.A EXTERIOR LIGHT FIXTURE

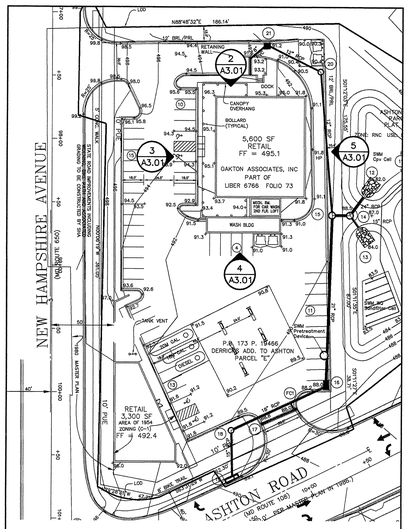

KEY PLAN
SCALE: N.T.S.

ARCHITECT
SEMA
Smolen • Emr
Architects, P.A.
11820 PARKLAWN DRIVE, SUITE 404
ROCKVILLE, MD 20852
301-770-0177

PROFESSIONAL SEAL:

NOT FOR CONST.

PRINTS ISSUED

NO.	DESCRIPTION	DATE

DERRICK'S CORNER
GAS STATION
CORNER OF ASHTON RD.
& NEW HAMSHIRE AVE.
ASHTON, MD
NEW FACILITY

SHEET TITLE

HARDWARE STORE
– EXTERIOR ELEVATIONS

PROJECT NO. 05013

DATE SEP. 27, 2006

SCALE AS NOTED

WORKING NORTH

SHEET NO. B2–A3.01

CAD FILE:

SCALE FACTOR: